**Health New Zealand**
**Te Whatu Ora**
Te Matau a Māui Hawke's Bay

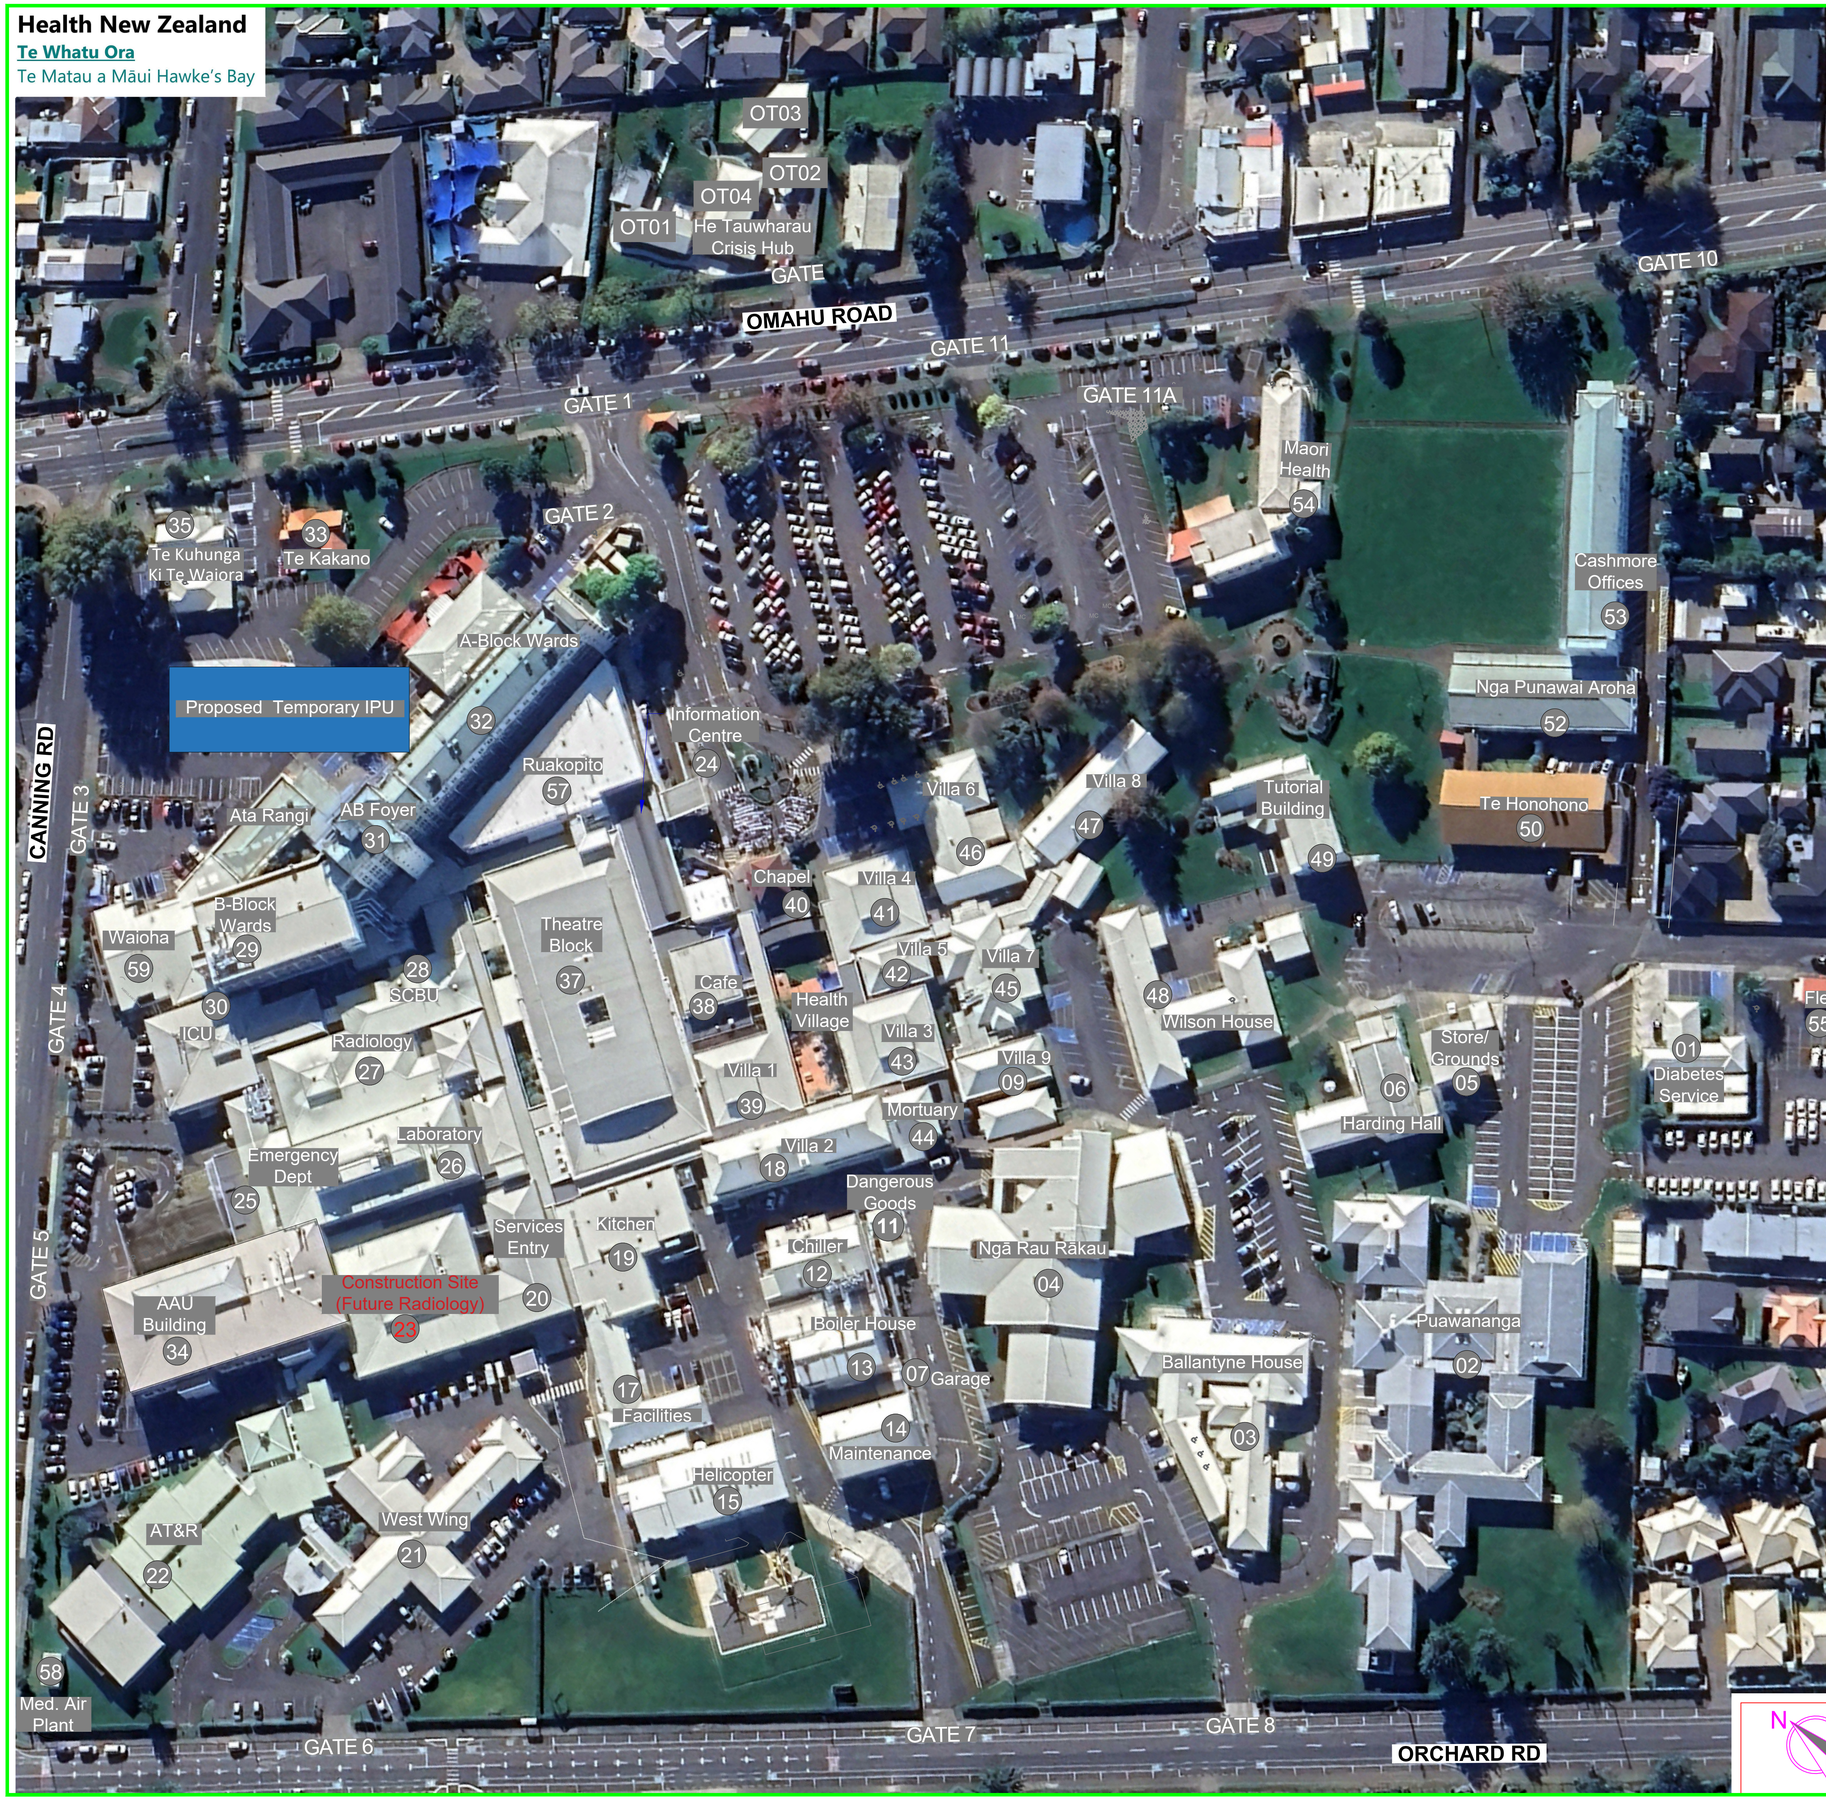


## LEGENDS

| Bldg. No. | Building Name | Department |
|---|---|---|
| 1 | Villa 16 | Diabetes Services |
| 2 | Puawānanga | Hand Therapy |
| | | Physiotherapy |
| | | Ortho Fracture Clinic |
| | | Gen. Surgical, Vascular, & Plastics Outpatients |
| | | Bookers |
| 3 | Ballantyne House | Renal/ Haemodialysis |
| 4 | Ngā Rau Rākau | Mental Health Unit (MHU) |
| 5 | Store | Mobile Ear Unit Vehicle/ Grounds Workshop |
| 6 | Harding Hall | |
| 9 | Villa -9 | Unoccupied |
| 11 | Dangerous Goods Store | |
| 12 | Chillers | Medical Gases Store |
| 13 | Boiler House | |
| 14 | Maintenance Workshop | Maintenance Services |
| 15 | Helicopter Hangar | Rescue Helicopter Service |
| 17 | Facilities Management | Facilities |
| | | Bed Store |
| 18 | Villa- 2 | Respiratory |
| | | Medical Services Management & SMO |
| | | Offices |
| 19 | Kitchen | Nutrition Services |
| 20 | Service Entry | Medical Records |
| | | Cleaners |
| | | Sterile Services store |
| | | Dirty Linen Store |
| | | Inward Goods |
| | | Biohazard Waste Room |
| 21 | West Wing | Older Persons Mental Health |
| | | Health Services Management |
| 22 | AT&R | Assessment, Treatment & Rehabilitation |
| | | Medical Day Unit |
| 23 | Under Construction (Future Radiology) | Computer Suite |
| | | Clinical Engineering |
| | | Security Office |
| 24 | Information Centre | Main Reception/ Entry Foyer |
| | | Orderlies |
| 25 | ED | Emergency Department |
| 26 | Laboratory | First Floor: Laboratory |
| 27 | Radiology | Radiology Services |
| 28 | Special Care Baby Unit | SCBU |
| | | Transit Lounge |
| 29 | B-Block | B0: Maternity |
| | | B1: CCU (Coronary Care Unit) |
| | | B2: Medical Ward |
| | | B3: Orthopaedic Ward |
| | | Ata Rangi |
| 30 | Intensive Care Unit | ICU |
| 31 | AB Block | AB0: Central Reception, Coffee Cupboard |
| | | AB1: Cardiac Clinic & Ward Reception, Occupational Therapy, Offices |
| | | AB2: Integrated Operations Centre, Patient Transport, Physiotherapy, Offices |
| | | AB3: Reception, Physiotherapy, Offices |
| | | AB4: Reception, Coders, Offices |
| | | AB6: Doctors Accommodation |
| 32 | A- Block | A0: Paediatric Ward |
| | | A1: Medical Ward |
| | | A2: Medical Ward, Inpatient Renal Dialysis |
| | | A3: Specialist Surgical Ward |
| | | A4: General Surgical Ward |
| 33 | Te Kakano | Antenatal Clinic |
| 34 | AAU Building | Ground Floor: AAU, Pharmacy, ED Overflow |
| | | First Floor: Library, Education Centre, Histology, Medical Records |
| 35 | Te Kuhunga Ki Te Waiora | Surgical Pre-Admission Clinics |
| 37 | Theatre | Theatres |
| | | Surgical Services |
| | | DOSA |
| | | PACU (Recovery) |
| | | Sterile Services |
| 38 | Café | Zacs Café |
| 39 | Villa - 1 | Cardiology |
| 40 | Chapel | Chapel |
| 41 | Villa - 4 | Urology/ Gynaecology |
| 42 | Villa - 5 | Audiology |
| 43 | Villa - 3 | Opthalmology |
| | | Dental |
| 44 | Mortuary | Mortuary |
| 45 | Villa - 7 | Paediatric Clinics |
| 46 | Villa - 6 | Oncology/ TOPS Clinic |
| 47 | Villa - 8 | Covid Store/Phlembotomy |
| 48 | Wilson House | Community Health |
| | | Specialist & Community Leadership |
| | | District Nursing |
| 49 | Tutorial Building | Ground Floor: OCC Health, Health & Safety, Emergency Response, Surgical Bookers |
| | | First Floor: Pasifika Health and Health & Safety |
| 50 | Te Honohono | Clinical Skills Lab |
| | | Emergency Response |
| | | Equipment Loan Store |
| 52 | Nga Punawai Aroha | Community Mental Health & Addiction Services - Adult |
| 53 | Cashmore Offices | Ground Floor: Community Mental Health Offices |
| | | First Floor: Offices |
| | | Second Floor: Offices |
| 54 | Maori Health | Maori Health Services |
| | | Mihiroa Whare |
| | | Accommodation |
| 55 | Fleet Office | Fleet |
| 57 | Ruakopito | GF: Endoscopy Unit |
| | | 1F: Surgical Offices |
| 58 | Med. Air Plant | AT&R supply |
| 59 | Maternity | Waioha |
| OT01 | He Tauwharau - Crisis Hub 307 Omahu Road | Crisis Respite Service (Waiorua) |
| OT02 | | Peer Support Service (Ararau) |
| OT03 | | Home Based Treatment Service (Waekura) |
| OT04 | | Emergency Mental Health Service (Te Whare Purea Nei) |

N

| TITLE | SCALE | PLOT DATE |
|---|---|---|
| HAWKE'S BAY HOSPITAL<br>SITE PLAN | N.T.S | 10/04/2025 |
| | DRAWING NO. HAS-00-0-G-2025-X-X-H | REVISION H |